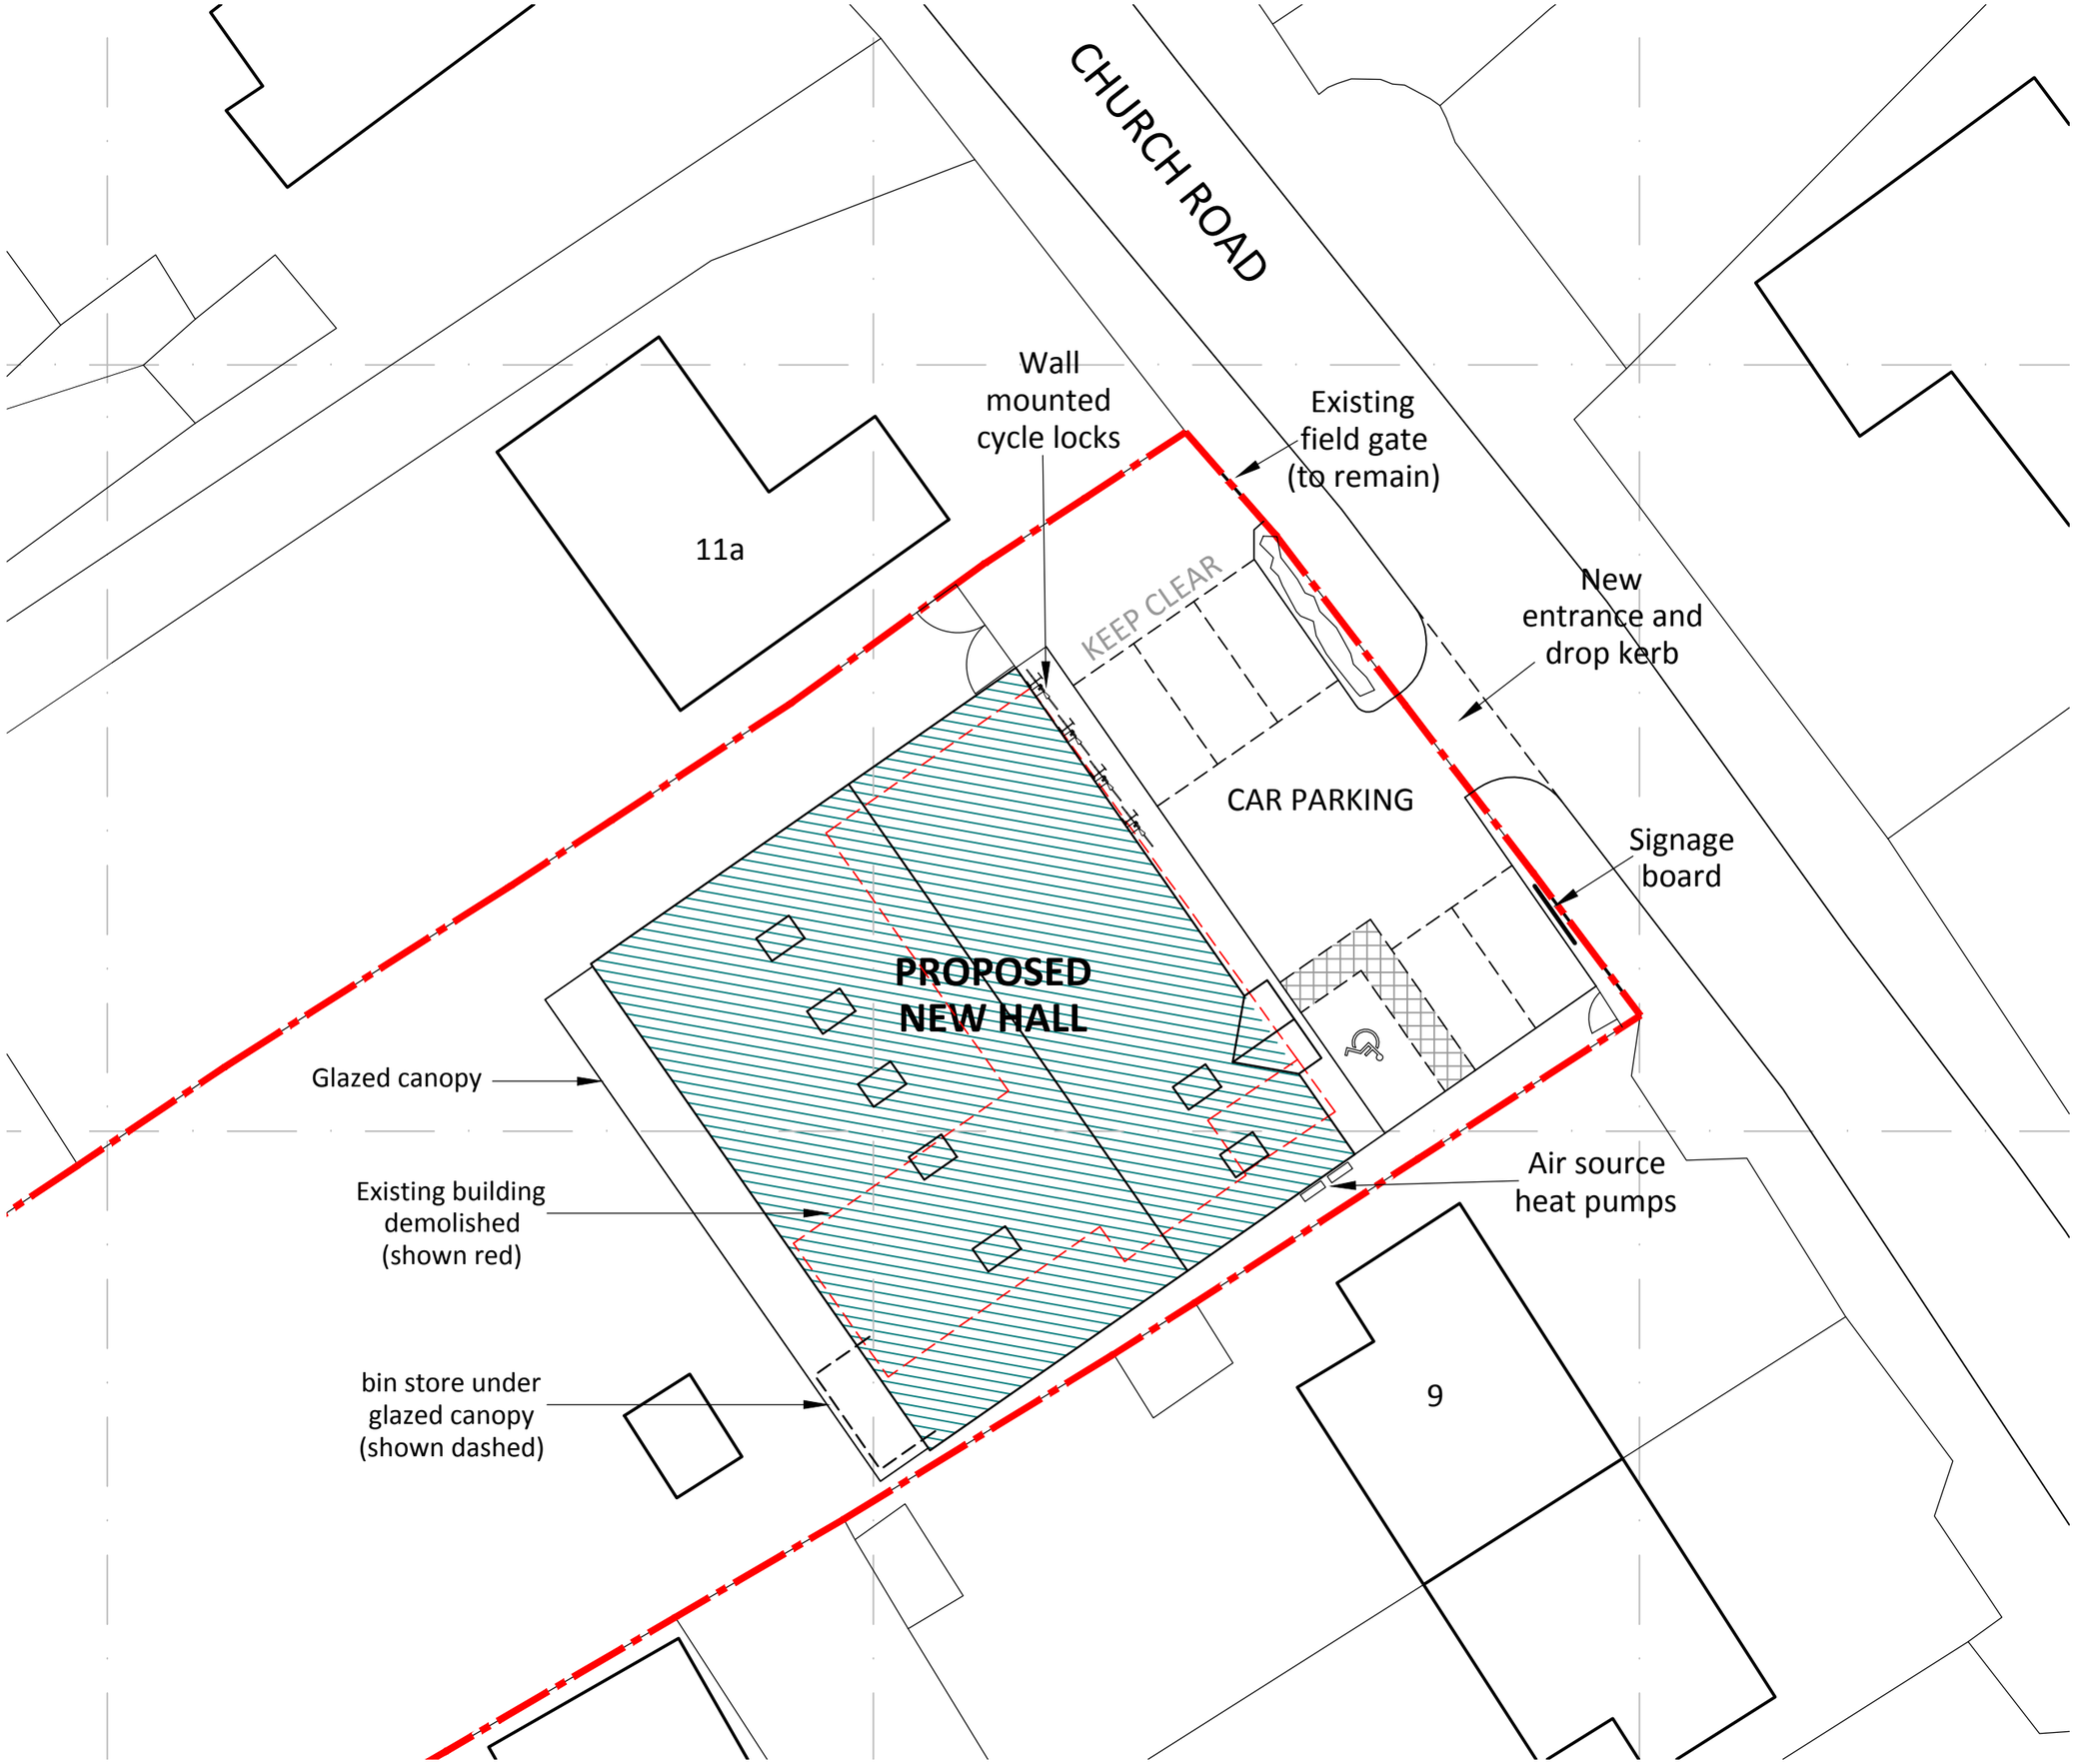

North: N

OXFORDSHIRE
44 Horton View
Banbury
Oxfordshire
OX16 9HP
T. 01295 709247
M. 07786 918682

YORKSHIRE
3 New Street
York
Yorkshire
YO1 8RA
T. 01904 848868
M. 07706 801879

General Notes:

- This drawing is copyright (C). The reproduction of this drawing is expressly prohibited by Walker Graham Architects Limited.
- Dimensions and conditions shall be verified on site. Any discrepancies between this drawing and site conditions shall be brought to the attention of Walker Graham Architects Limited for resolution prior to placing orders or construction.
- This drawing should not be scaled.

Walker Graham Architects Limited 2015.

1:2500 - 1:1250 - 0m 20m 40m 60m 80m 100m / 0m 10m 20m 30m 40m 50m

1:200 - 1:100 - 0m 2m 4m 6m 8m / 0m 1m 2m 3m 4m

1:50 - 1:25 - 0m 0.4m 0.8m 1.2m 1.6m 2m / 0m 0.2m 0.4m 0.6m 0.8m 1m

Rev	Date	Notes
C	19.03.19	Design revision
B	11.03.19	Design revision
A	28.02.19	Design revision

WALKERGRAHAM architects

Project:
PROPOSED DEVELOPMENT
ST LAURENCE HALL, CHURCH ROAD, CHOLSEY

For:
St Mary's Church Cholsey

Drawing:
PROPOSED SITE LAYOUT

Drawing scale: 1:200 at A3

Drawing date: **FEBRUARY 2019**

Drawing no. **WG789 - 005** Revision **C**

www.walkergraham.co.uk
Email: architecture@walkergraham.co.uk